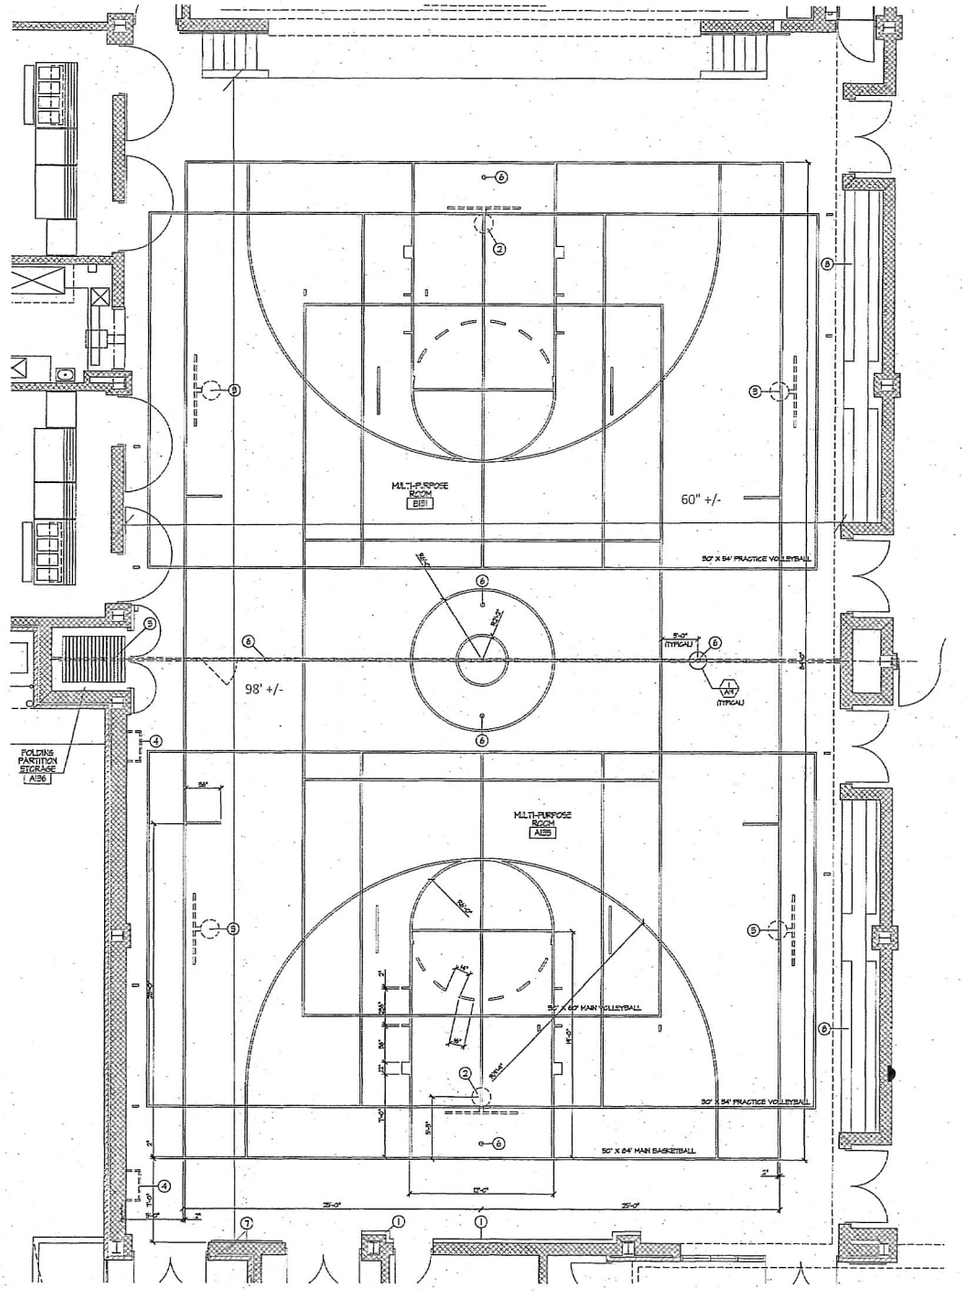

MULTI-PURPOSE ROOM LAYOUT
SCALE: 1/4" = 1'-0"

EQUIPMENT LEGEND

ROOM NAME: MULTI-PURPOSE ROOM

NO.	DESCRIPTION	REMARKS
1	6'-0" H. WALL MATS	W/ LETTERING - SEE SPECS.
2	ELEC. OPER. FORWARD-FOLD BACKSTOP	RECTANGULAR GLASS BACKBOARD WITH ELEC. OPER. HEIGHT ADJUSTER
3	ELEC. OPER. FORWARD-FOLD BACKSTOP	FAN SHAPE FIBERGLASS BACKED, WITH ELEC. OPER. HEIGHT ADJUSTER
4	ADJUSTABLE PULL-UP BARS	N.I.C.
5	FOLDING PARTITION (W/ PASS DOOR)	ELEC. OPERATED - SEE SPECS.
6	VOLLEYBALL FLOOR SLEEVE	SEE SPECS.
7	TACKBOARD	6'-0" LONG
8	2 ROWS FIXED BLEACHER SEATING	PROVIDE UNDER ALTERNATE BID

GENERAL NOTES

1. G.C. SHALL VERIFY ALL COURT MARKINGS AND COLORS WITH THE OWNER.
2. ALL COURT MARKINGS SHALL COMPLY WITH THE NATIONAL FEDERATION OF STATE HIGH SCHOOL ASSOCIATIONS.
3. MAIN BASKETBALL COURT GOALS SHALL BE BREAKAWAY DESIGN.

COURT LINE LEGEND

(1) 50' X 84' MAIN BASKETBALL COURT
SHALL HAVE 2" BLACK LINES

(1) 50' X 60' MAIN VOLLEYBALL COURT
SHALL HAVE 2" WHITE LINES

(2) 50' X 54' PRACTICE VOLLEYBALL COURTS
SHALL HAVE 2" YELLOW LINES

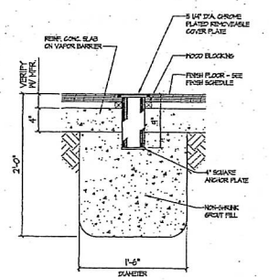

FLOOR ANCHOR DETAIL (1/A19)
SCALE: 1 1/2"=1'-0"

REV.	REVISION DESCRIPTION	BY	DATE

EI ASSOCIATES
ARCHITECTURE · ENGINEERING
2301 North Front St. · Harrisburg, PA 17102 · (717) 233-4358

REGISTERED ARCHITECT · PENNSYLVANIA · MICHIGAN · NEW JERSEY

CLIENT DWG. NO.

SCALE AS NOTED		PROJECT ALTERATIONS AND ADDITIONS TO THE PARK HILLS ELEMENTARY SCHOOL 87 WEST BRANGER STREET, HANOVER, PA 17331-4813 FOR THE SOUTH WESTERN SCHOOL DISTRICT 228 BOWMAN ROAD HANOVER YORK COUNTY PENNSYLVANIA 17331-1247 P.D.E. PROJECT NO. 2024	EIA PROJECT NO. PP4883
DRAWN BY	RLT		EIA DRAWING NO. A19
DESIGNED BY	MSB		
CHECKED BY	ALH		
APPROVED BY	MSB	TITLE MULTI-PURPOSE ROOM LAYOUT	ISSUE DATE 03 JAN 2000
PROJECT MANAGER	ALH		REVISION